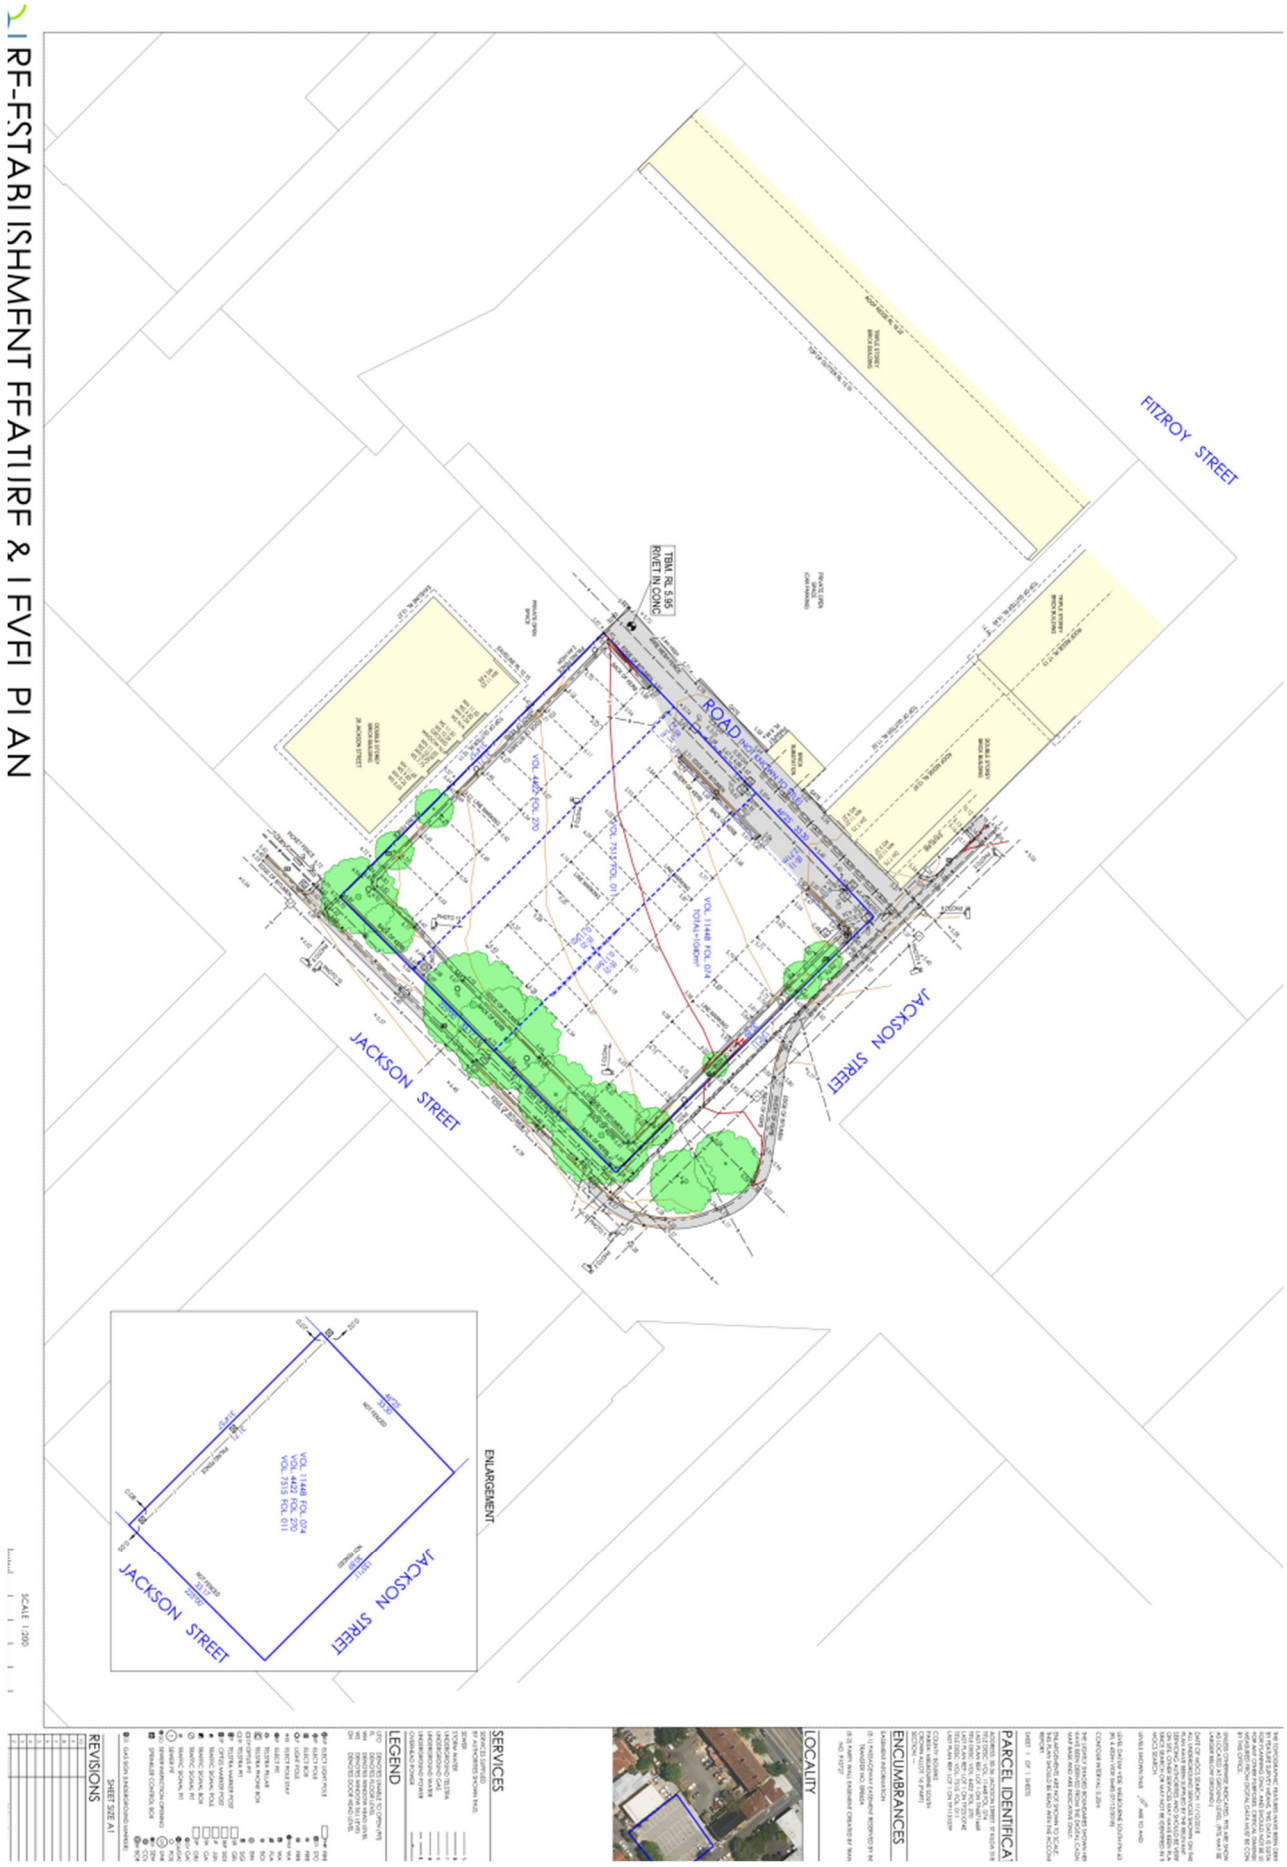
RF-FSTABLISHMENT FEATURE & LEVEL PLAN
FITZROY STREET
JACKSON STREET
JACKSON STREET
ROAD
TBM RL 5.95
RIVET IN CONC
ENLARGEMENT
JACKSON STREET
JACKSON STREET
SCALE 1:200
SERVICES
LEGEND
LOCALITY
ENCUMBRANCES
PARCEL IDENTIFICA
REVISIONS
SHEET SIZE A1