City of Port Phillip
Advertised Plan
Planning Application No. PDPL/00013/2023
No. of Pages: 1 of 1

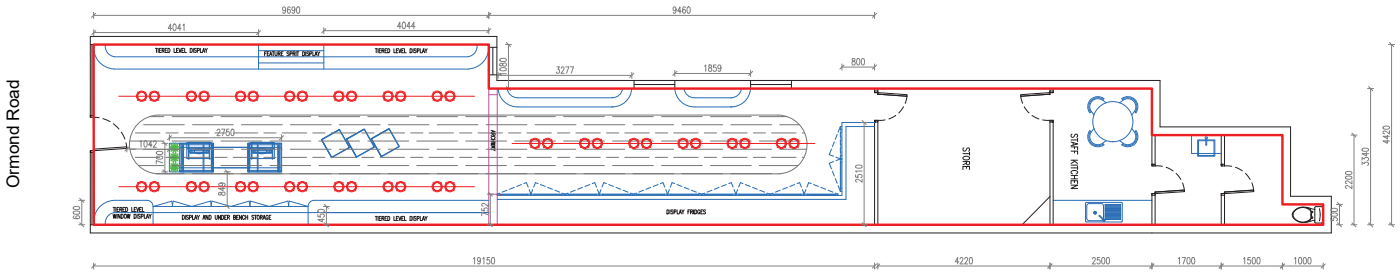

104.6 m2

Scale 1:100

0 1 2 3 4 5 10

CANOPY

BLACKHEARTS AND SPARROWS

108 ORMOND RD ELWOOD

REV	DESCRIPTION	DATE	DRAWN BY
A	PROPOSED PLAN	02/01/2021	KS
B			
C			
D			
E			
F			
G			

DATE 02/01/2022	DRAWING NUMBER A06
REVISION D1	SCALE 1:100 @A3
PLAN FURNITURE PLAN	

PORT PHILLIP PLANNING DEPARTMENT
Date Received: 16/01/2023