PORT PHILLIP PLANNING DEPARTMENT Date Received: 4/6/2020

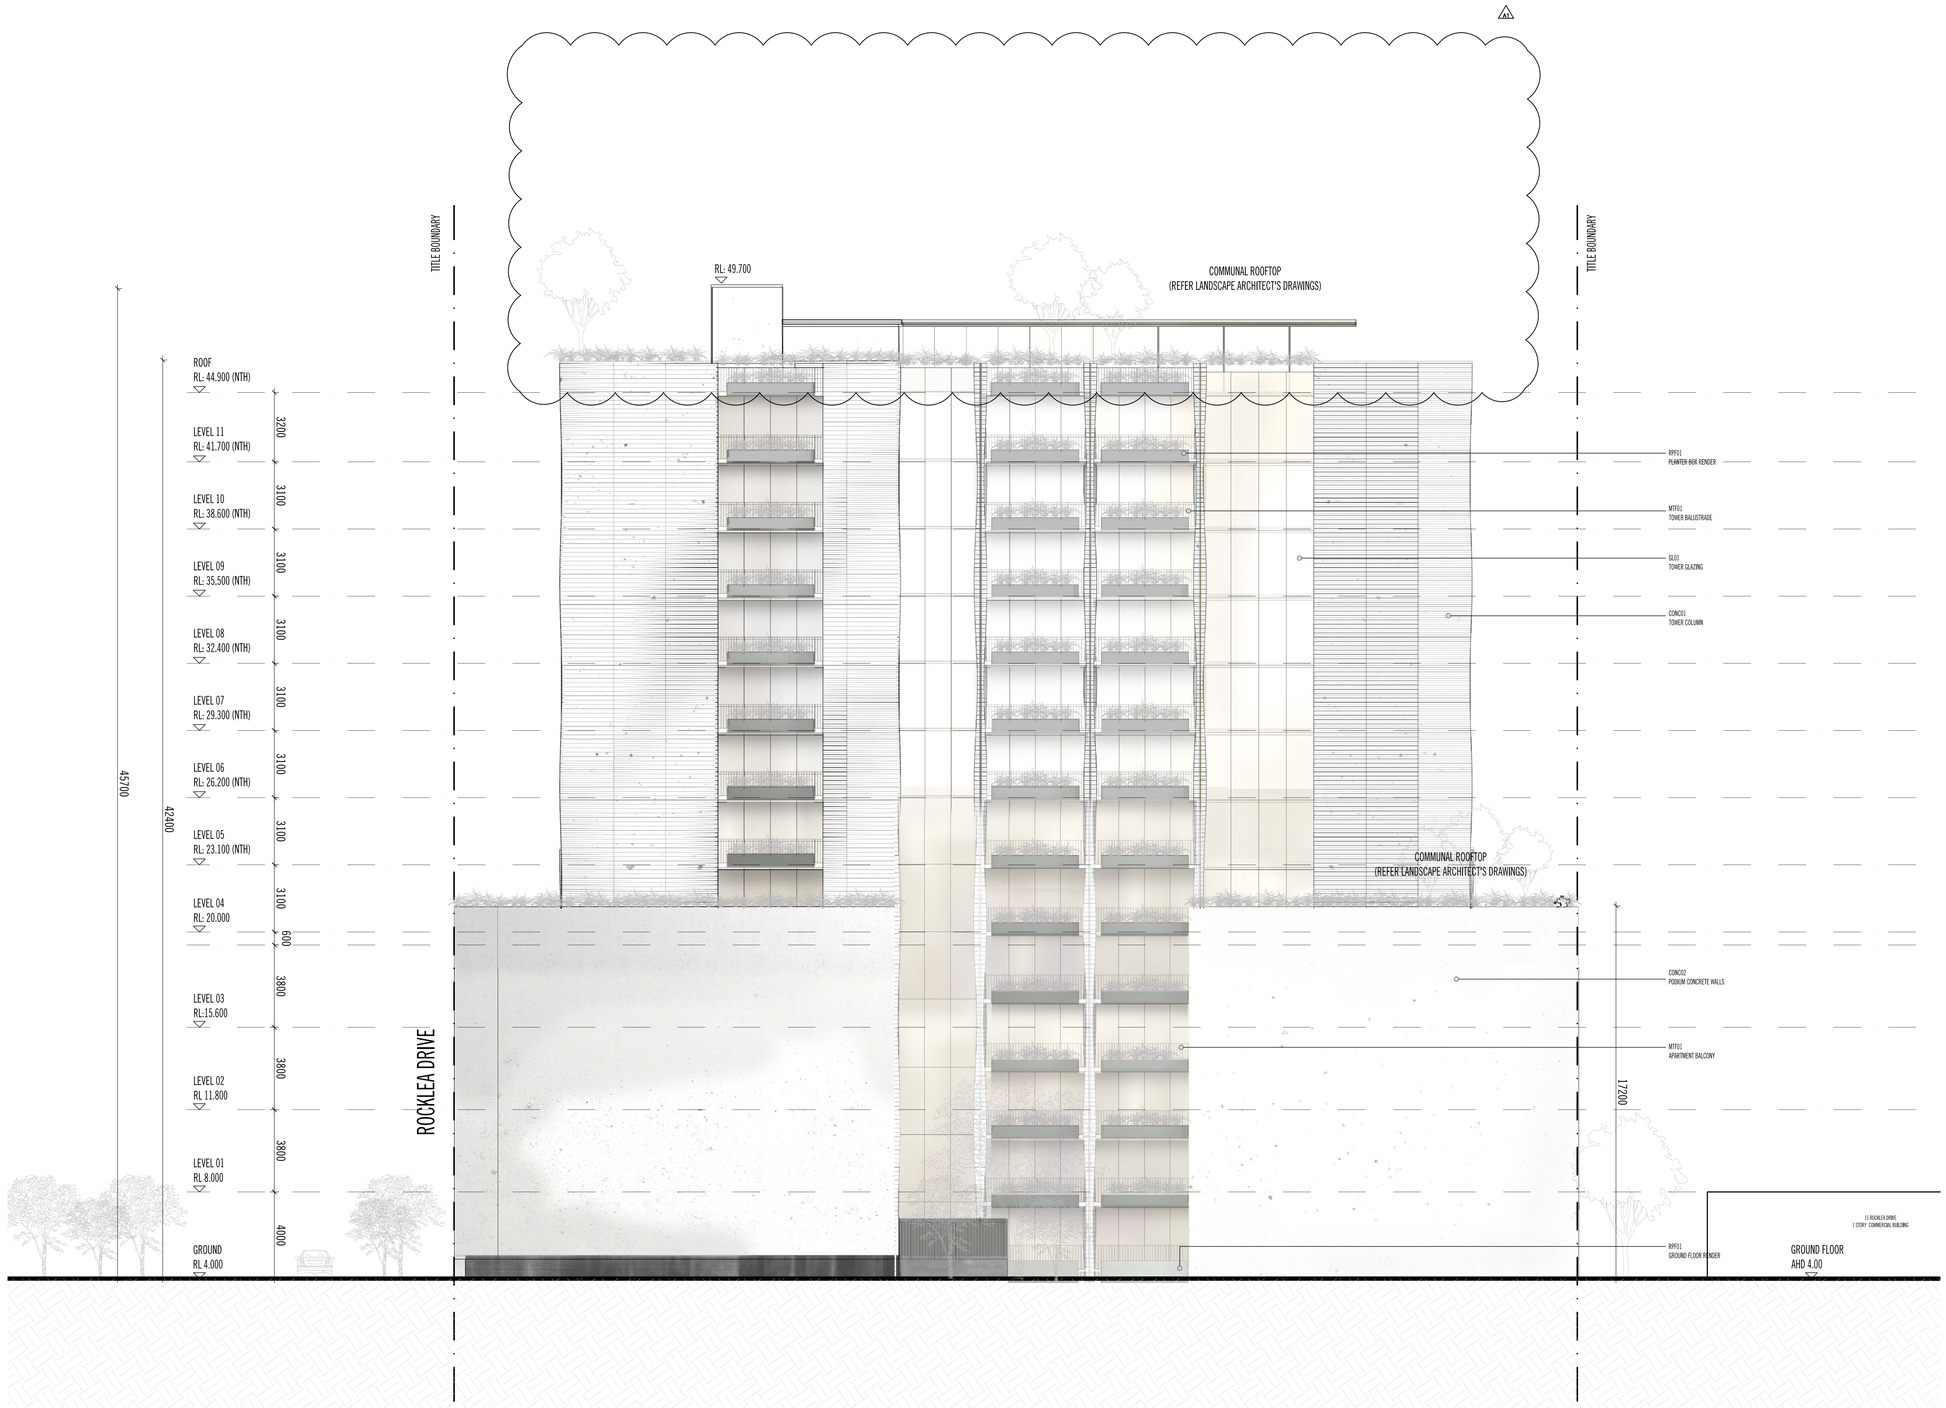

SCHEDULE OF AMENDMENTS

A1 4 STORIES REMOVED

Rev No.	Date	Reason for Issue	Issued by
-	03.09.19	ISSUED FOR TOWN PLANNING	MC
A	10.03.20	ISSUED FOR TOWN PLANNING	AD

Rev No. | Date | Reason for Issue | Issued by

Rev No. | Date | Reason for Issue | Issued by

Rev No. | Date | Reason for Issue | Issued by

Rev No. | Date | Reason for Issue | Issued by

Conditions of Use
This document may only be used as permitted by the terms of the Consultancy Agreement and for the purposes and stages of the Project for which it was prepared by or on behalf of Elenberg Fraser, and by authorised persons who agree to these conditions. Subject only to the Consultancy Agreement:
1. this document and all intellectual property rights in it remain the property of Elenberg Fraser and may not be changed, used, reproduced or disclosed without the express written consent of Elenberg Fraser, which may be withheld at the discretion of Elenberg Fraser, and only then with clear identification of Elenberg Fraser as author and owner and of all changes made.
2. each user must:
(a) not scale any drawing, use figured dimensions only and verify all dimensions;
(b) only use this document in conjunction with all other relevant Project documents, specifications and information from any source;
(c) where this document is issued in electronic form, make all appropriate electronic data, systems and document checks and comply with all third party proprietary software requirements;
(d) properly form their own opinion as to the correctness and sufficiency of the document for their purposes and notify Elenberg Fraser immediately upon becoming aware of any error.
3. to the maximum extent permitted by law, all implied terms, conditions and warranties concerning this document are expressly excluded and each user must take out and maintain in its own name and at its own cost insurance and releases and indemnities Elenberg Fraser from and against all claims, liabilities, loss, costs and expenses arising out of or in connection with any use, reliance upon, reproduction or disclosure of or change to this document.

SCALE@A0 1:100 SCALE@A2 1:200

PRELIMINARY
NOT FOR CONSTRUCTION

Figured dimensions take precedence to scale readings. Verify all dimensions on site.
Report any discrepancies to the Architect for decision before proceeding with the work.

Copyright ©

ELENBERG FRASER
LEVEL 1, 160 QUEEN STREET
MELBOURNE VICTORIA 3000 AUSTRALIA
TEL +61 3 9600 2260 FAX +61 3 9600 2266
EMAIL MAIL@ELENBERGFRASER.COM
WWW.ELENBERGFRASER.COM
ABN 97 556 188 726

Project Title
17 ROCKLEA DR
PORT MELBOURNE
Client
LA ESQUINA PTY LTD

Drawing Title
NORTH ELEVATION

Project Number **16100**
Drawing Number **A0902**
Drawing Status **TP**
Revision **A**

Feb 15, 2020 – 12:47pm

PORT PHILLIP PLANNING DEPARTMENT Date Received: 4/6/2020

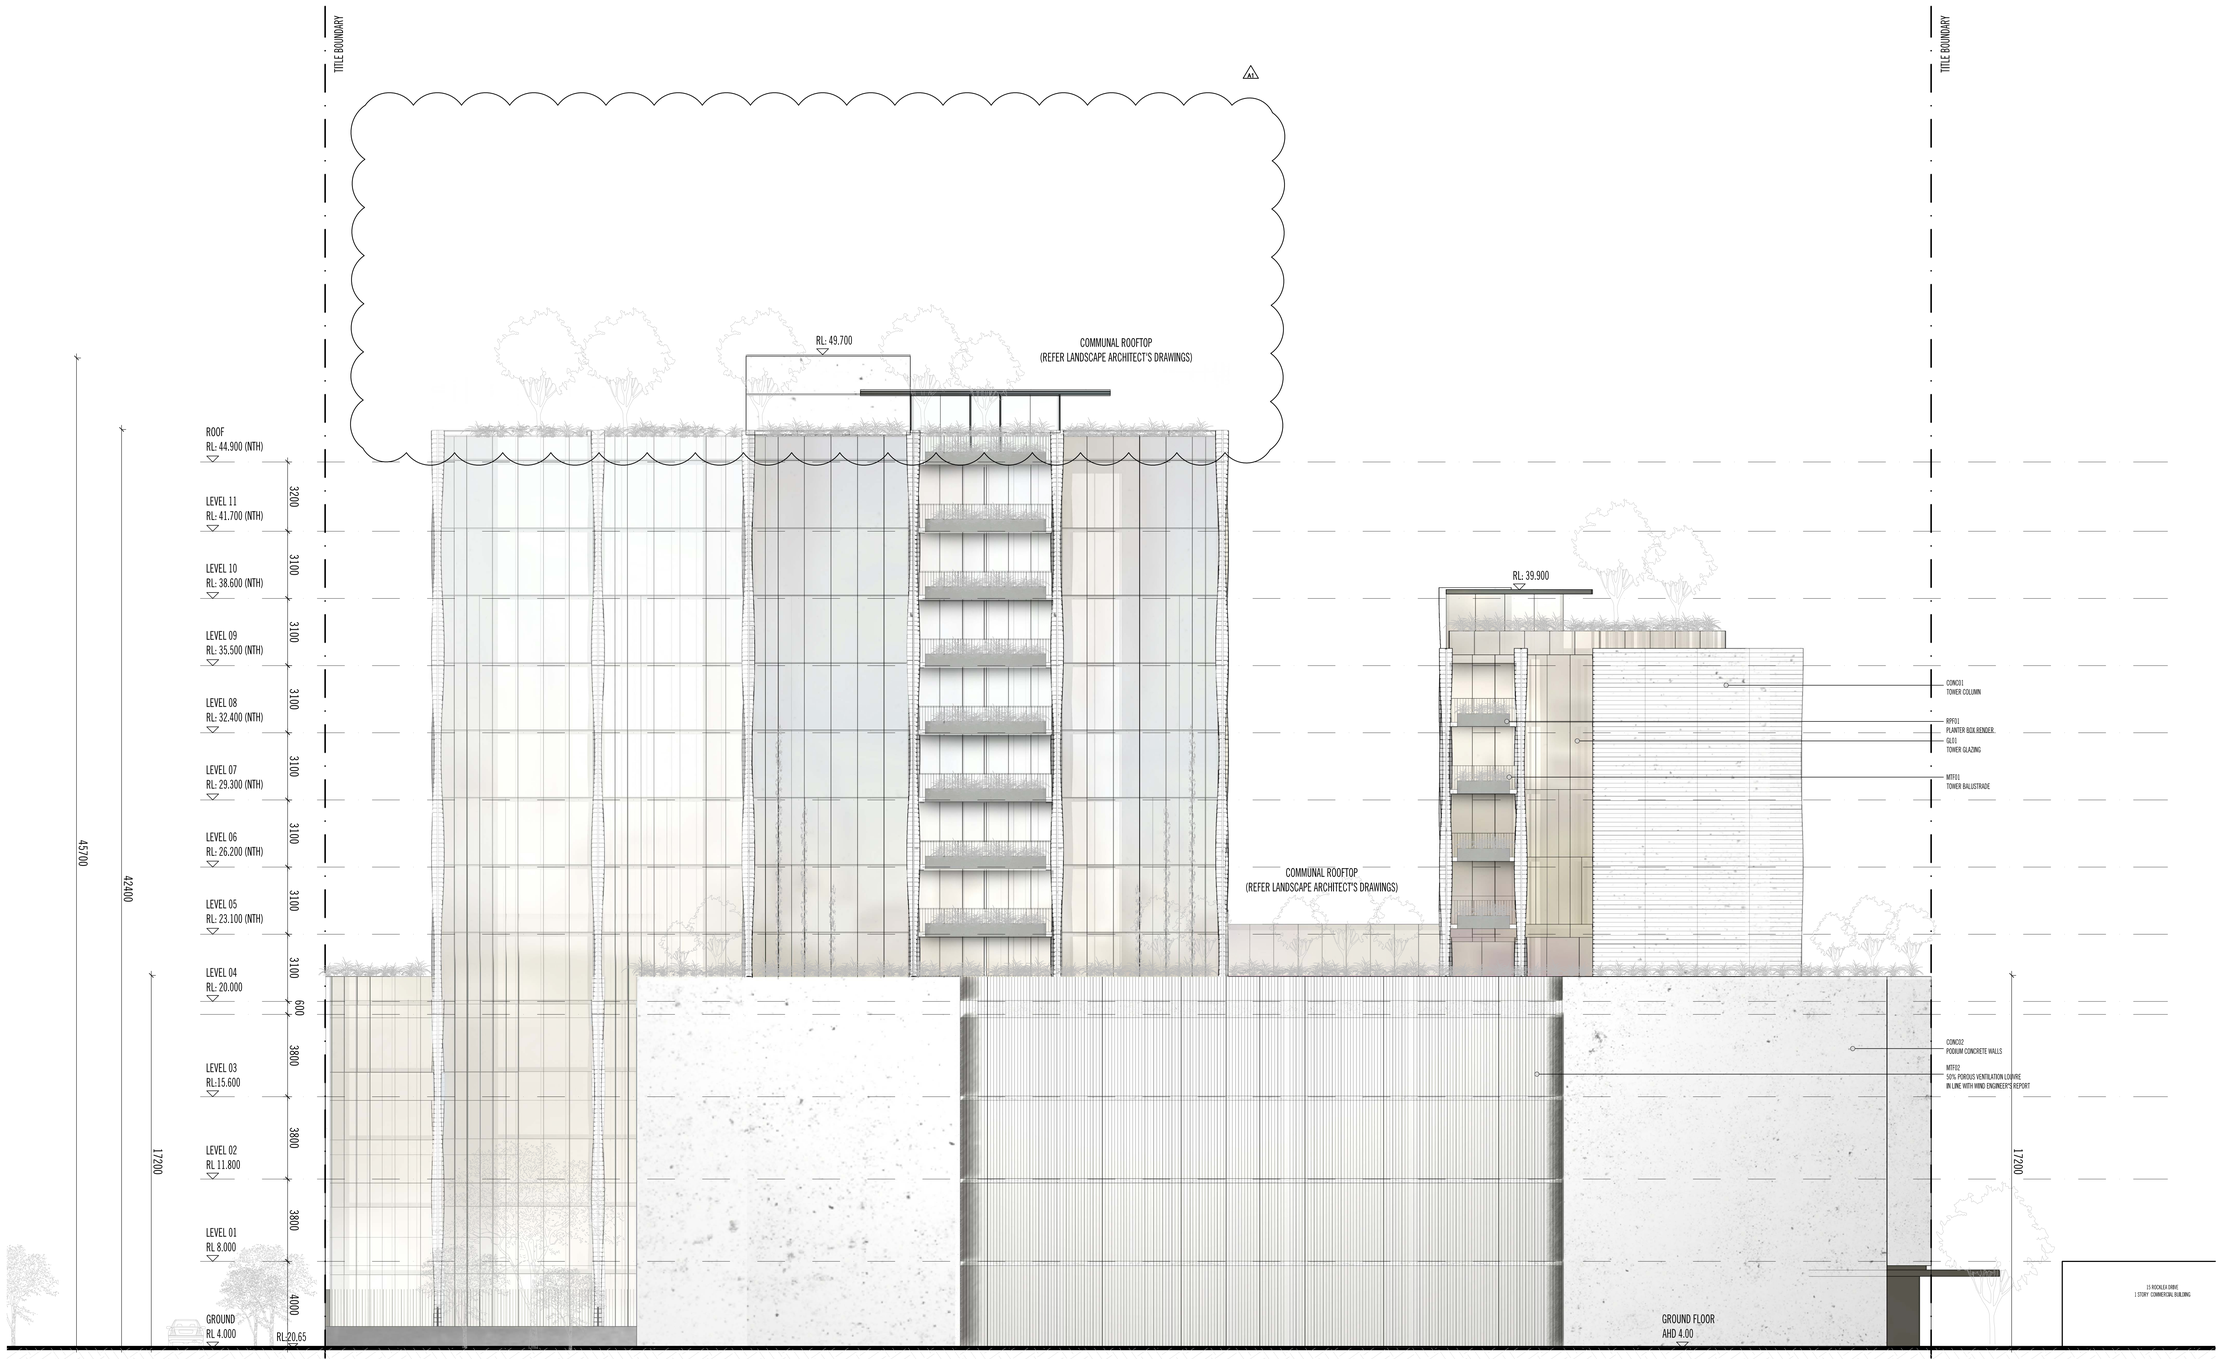

SCHEDULE OF AMENDMENTS

A1 4 STORIES REMOVED

Rev No.	Date	Reason for Issue	Issued by
-	03.09.19	ISSUED FOR TOWN PLANNING	MC
A	10.02.20	ISSUED FOR TOWN PLANNING	AB

Rev No. | Date | Reason for Issue | Issued by

Rev No. | Date | Reason for Issue | Issued by

Rev No. | Date | Reason for Issue | Issued by

Rev No. | Date | Reason for Issue | Issued by

Conditions of Use:
This document may only be used as permitted by the terms of the Consultancy Agreement and for the purposes and stages of the Project for which it has been prepared and delivered by Elenberg Fraser, and by authorised persons who agree to these conditions. Subject only to the Consultancy Agreement:
(a) ownership and all intellectual property rights in it remain the property of Elenberg Fraser and may not be changed, used, reproduced or disclosed or distributed to or to any person without the written consent of Elenberg Fraser, and only there with clear identification of Elenberg Fraser as author and owner and of all changes made.
(b) each user must:
(i) not scale any drawing, use figured dimensions only and verify all dimensions;
(ii) only use this document in conjunction with all other relevant Project documents, specifications and information from any source;
(iii)where this document is issued in electronic form, make all appropriate electronic data, systems and document checks and comply with all third party proprietary software requirements;
(iv)properly form their own opinion as to the correctness and sufficiency of the document for their purposes and notify Elenberg Fraser immediately upon becoming aware of any issue.
(c) to the maximum extent permitted by law, all conditions and warranties concerning this document are expressly excluded and work done in reliance on this document is done at the user's own risk and Elenberg Fraser shall not be liable for any loss, damage, claims, liabilities, loss, costs and expenses arising out of or in connection with any use, reliance upon, reproduction or disclosure of or change to this document.

SCALE@A0 1:100 SCALE@A2 1:200

PRELIMINARY
NOT FOR CONSTRUCTION

Figured dimensions take precedence to scale readings. Verify all dimensions on site. Report any discrepancies to the Architect for decision before proceeding with the work.

Copyright ©

ELENBERG FRASER
LEVEL 1, 160 QUEEN STREET
MELBOURNE VICTORIA 3000 AUSTRALIA
TEL +61 3 9600 2260 FAX +61 3 9600 2266
EMAIL MAIL@ELENBERGFRASER.COM
WWW.ELENBERGFRASER.COM
ABN 97 556 188 726

Project Title
17 ROCKLEA DR
PORT MELBOURNE
Client
LA ESQUINA PTY LTD

Drawing Title
WEST ELEVATION

Project Number **16100**
Drawing Number **A0903**
Drawing Status **TP**
Revision **A**

Feb 11, 2020 — 5:34pm